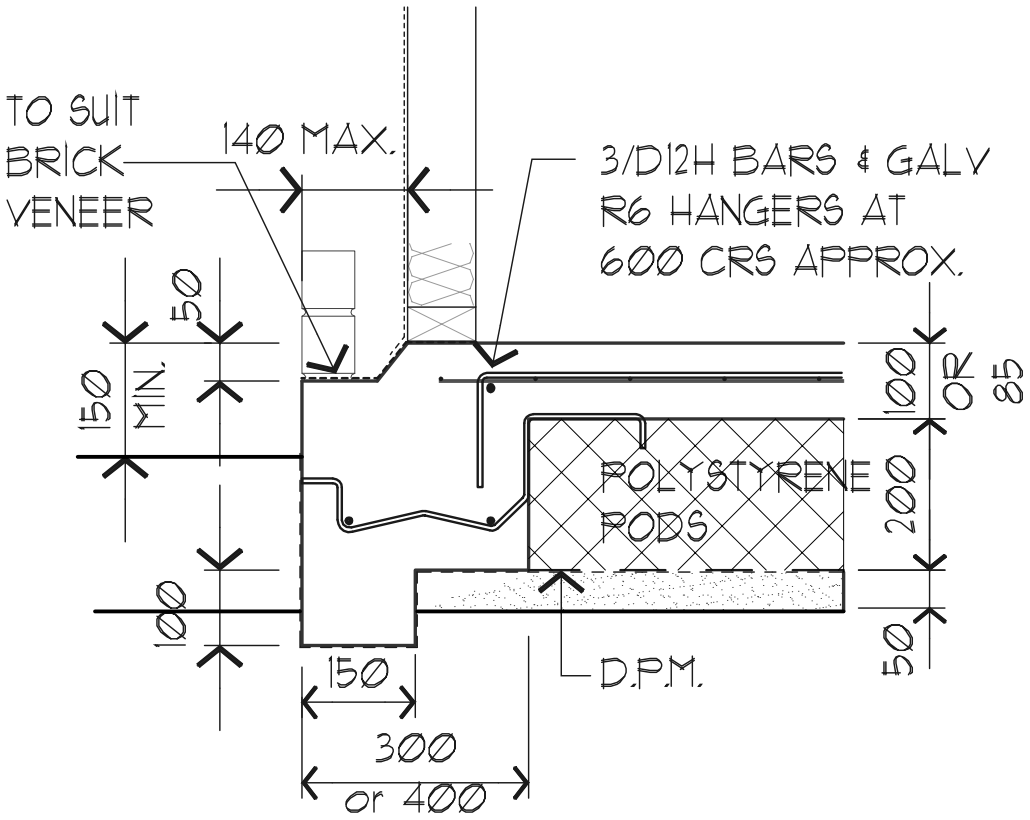

PERIMETER BEAM SUPPORTING WALL CLADDING & BRICK VENEER EROSION RESIST EDGE BEAM

(DETAIL FOR WELL DRAINED SOILS SHOWN.
REFER NZBC E2/VM1 & AS1 - FIG 132
FOR POORLY DRAINED SOILS)

JOB TITLE : "EZI-YAKA" CONQRA FOUNDATIONS -- -- -- -- ----	SHEET TITLE : CONQRA™ A foundation for better building Email - info@conqra.com	DESIGN J.N.B.	SCALE 1:10
		DRAWN J.N.B.	DATE 15-03-2014
		JOB No 555	SHEET No 01 / REV C